MIGORI COUNTY GOVERNMENT

SUNA EAST SUBCOUNTY HEALTH MANAGEMENT (SCHM) OFFICE AND EPI STORE

C 2025

In addition to the hazard/risks normally associated with the types of work detailed on this drawing take note of the above. It is assumed that all works on this drawing will be carried out by a competent contractor working, where appropriate, to an appropriate method statement.

Safety Health and Environmental Information Box

Notes

This document and its design content is copyright ©. It shall be read in conjunction with all other associated project information including models, specifications, schedules and related consultants documents. Do not scale from documents. All dimensions to be checked on site. Immediately report any discrepancies, errors or omissions on this document to the Originator. If in doubt ASK.

RevID	Issue ID	Issue Name	Issue Date	Issuer-Intls	Status	Approved by

Scales @ A3	Issuing Office	Project No.
1:1.89	**PUBLIC WORKS**	**Project No.**

Client Approval

	A - Approved
	B - Approved with Comments
	C - Do Not Use

Status	Purpose of Issue

Originator

DEPARTMENT OF PUBLIC WORKS
MIGORI

Project

SUNA EAST SUBCOUNTY HEALTH MANAGEMENT OFFICE AND EPI STORE

Layout Title

Floor plan

Client

N/A

Drawing Number

project	originator	zone	level	type	role	number	rev
PRJ -	**ORG -**	**-**	**-**	**-**	**- A**		

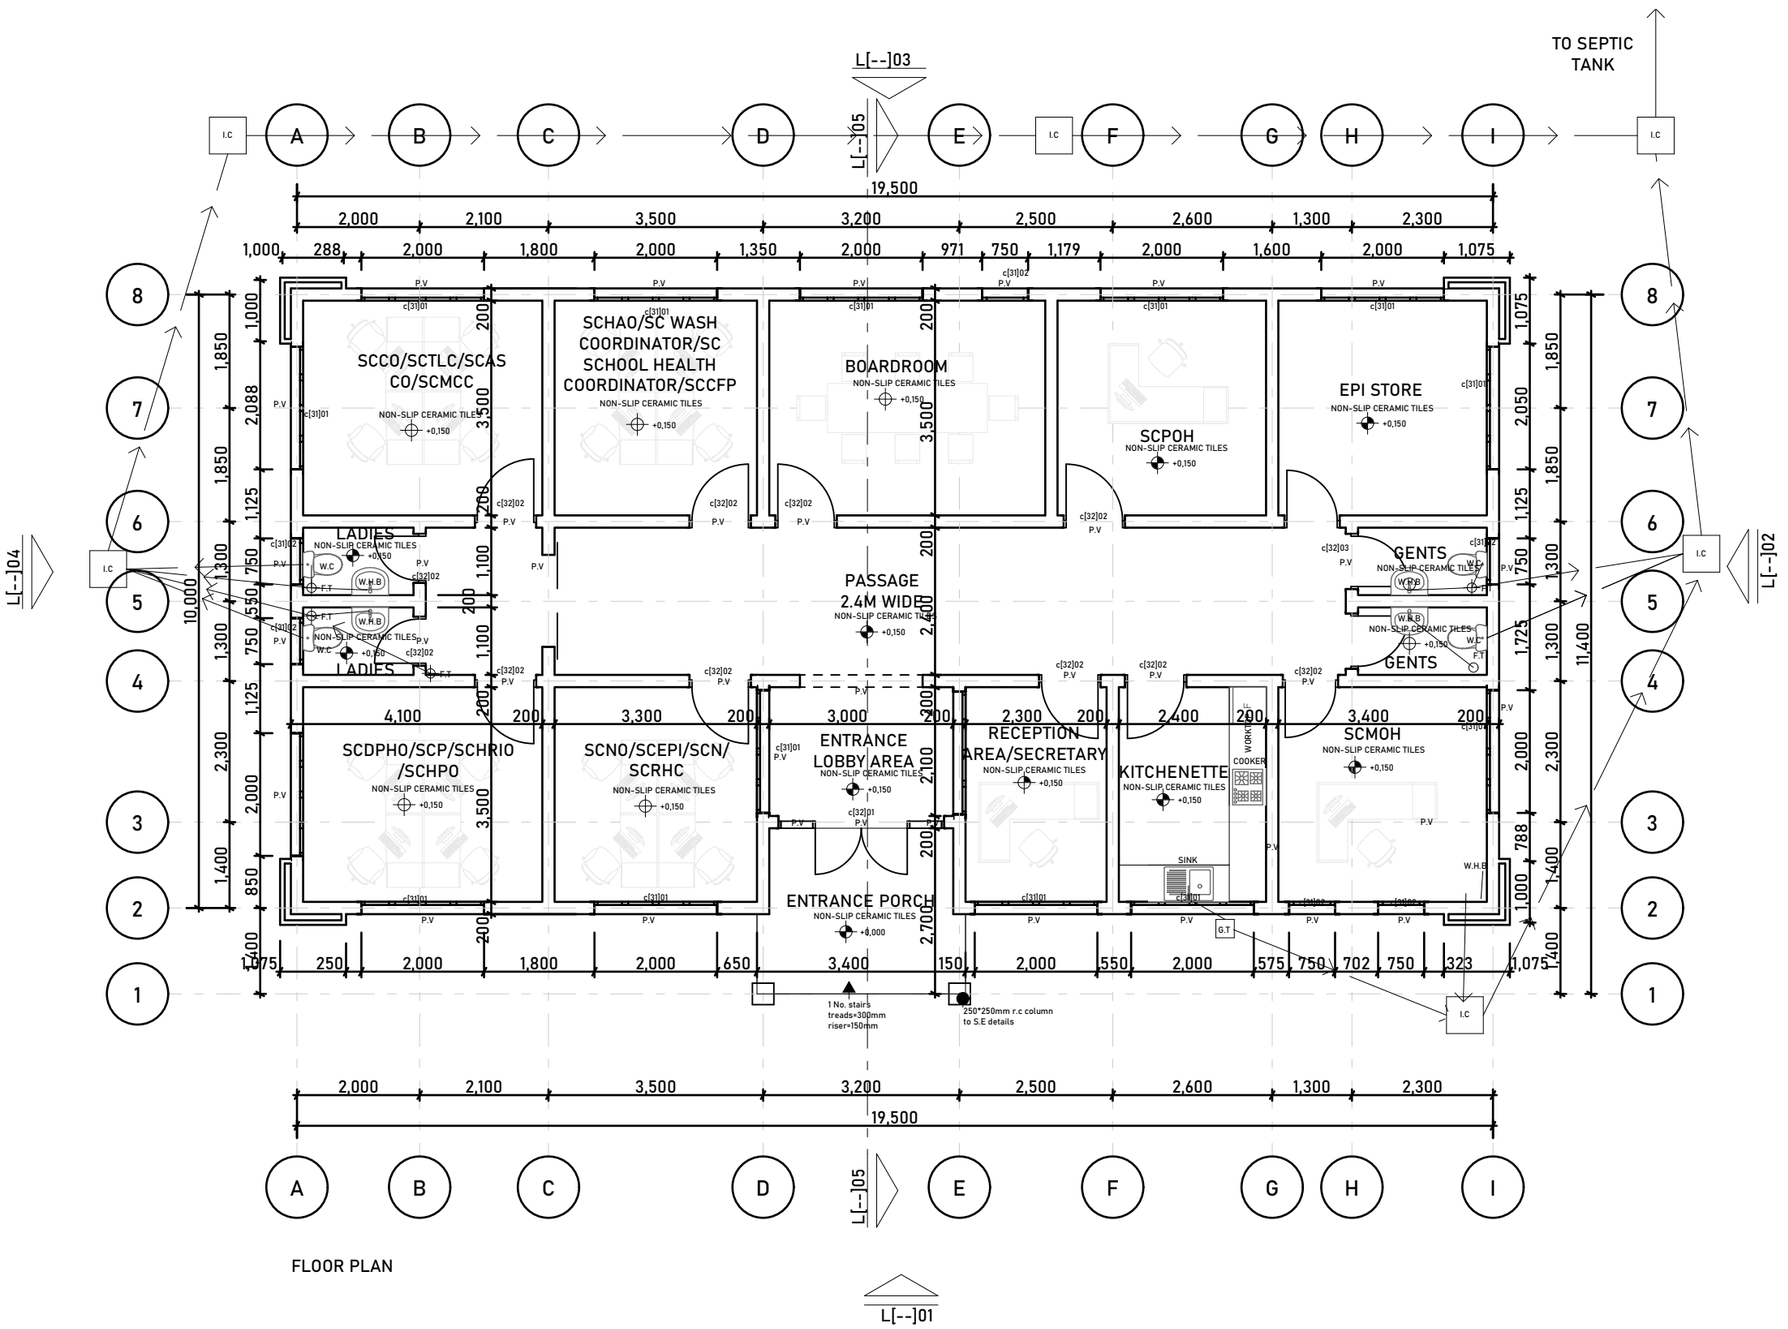

FLOOR PLAN

L[--]01

In addition to the hazard/risks normally associated with the types of work detailed on this drawing take note of the above. It is assumed that all works on this drawing will be carried out by a competent contractor working, where appropriate, to an appropriate method statement.

Safety Health and Environmental Information Box

Notes

This document and its design content is copyright ©. It shall be read in conjunction with all other associated project information including models, specifications, schedules and related consultants documents. Do not scale from documents. All dimensions to be checked on site. Immediately report any discrepancies, errors or omissions on this document to the Originator. If in doubt ASK.

RevID	Issue ID	Issue Name	Issue Date	Issuer-Intls	Status	Approved by

Scales @ A3
1:100

Issuing Office
PUBLIC WORKS

Project No.
Project No.

Client Approval

- A - Approved
- B - Approved with Comments
- C - Do Not Use

Status

Purpose of Issue

Originator

DEPARTMENT OF PUBLIC WORKS
MIGORI

Project

SUNA EAST SUBCOUNTY HEALTH MANAGEMENT OFFICE AND EPI STORE

Layout Title

Layout

Client

N/A

Drawing Number

project	originator	zone	level	type	role	number	rev
PRJ -	ORG -	-	-	-	A		

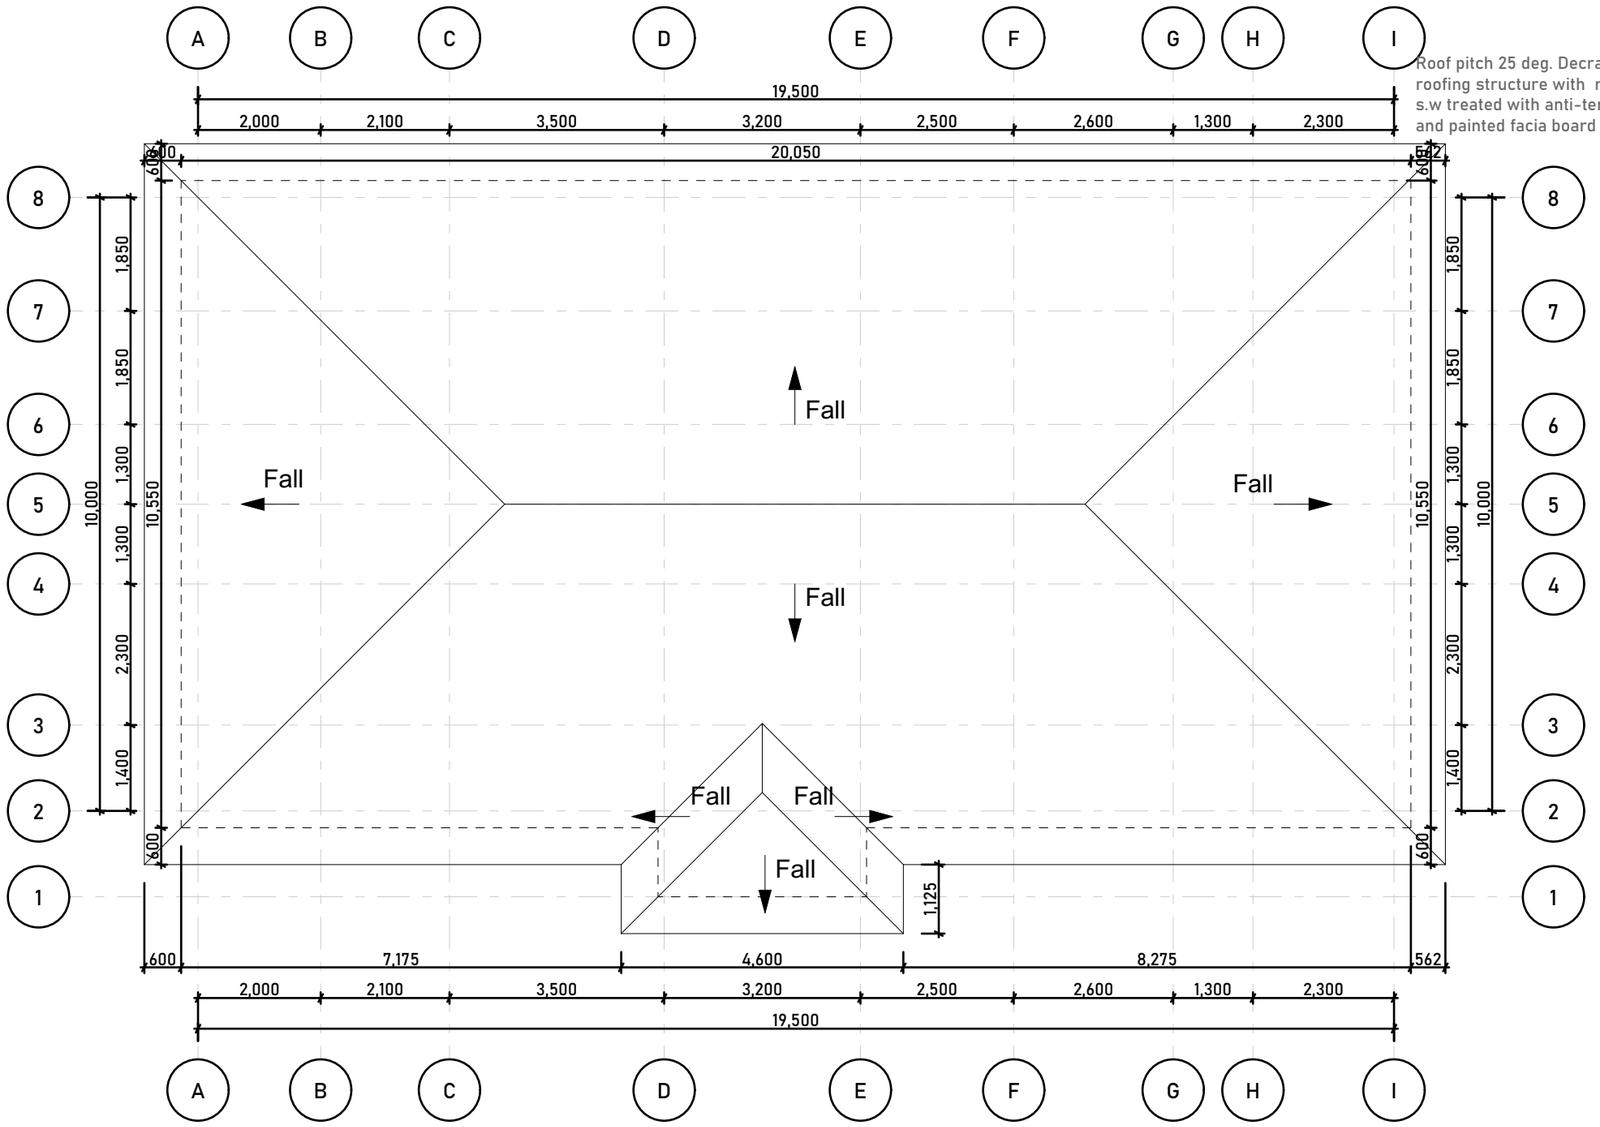

ROOF PLAN

Roof pitch 25 deg. Decra roofing tiles on timber roofing structure with m.s gutter on 200*25mm s.w treated with anti-termite treatmentpolished and painted facia board to approval

In addition to the hazard/risks normally associated with the types of work detailed on this drawing take note of the above. It is assumed that all works on this drawing will be carried out by a competent contractor working, where appropriate, to an appropriate method statement.

Safety Health and Environmental Information Box

Notes

This document and its design content is copyright ©. It shall be read in conjunction with all other associated project information including models, specifications, schedules and related consultants documents. Do not scale from documents. All dimensions to be checked on site. Immediately report any discrepancies, errors or omissions on this document to the Originator. If in doubt ASK.

RevID	Issue ID	Issue Name	Issue Date	Issuer-Intls	Status	Approved by

Scales @ A3	Issuing Office	Project No.
1:100	**PUBLIC WORKS**	**Project No.**

Client Approval

- A - Approved
- B - Approved with Comments
- C - Do Not Use

Status | Purpose of Issue

Originator

DEPARTMENT OF PUBLIC WORKS
MIGORI

Project

SUNA EAST SUBCOUNTY HEALTH MANAGEMENT OFFICE AND EPI STORE

Layout Title

Roof plan

Client

N/A

Drawing Number

project	originator	zone	level	type	role	number	rev
PRJ -	ORG -	-	-	-	A		

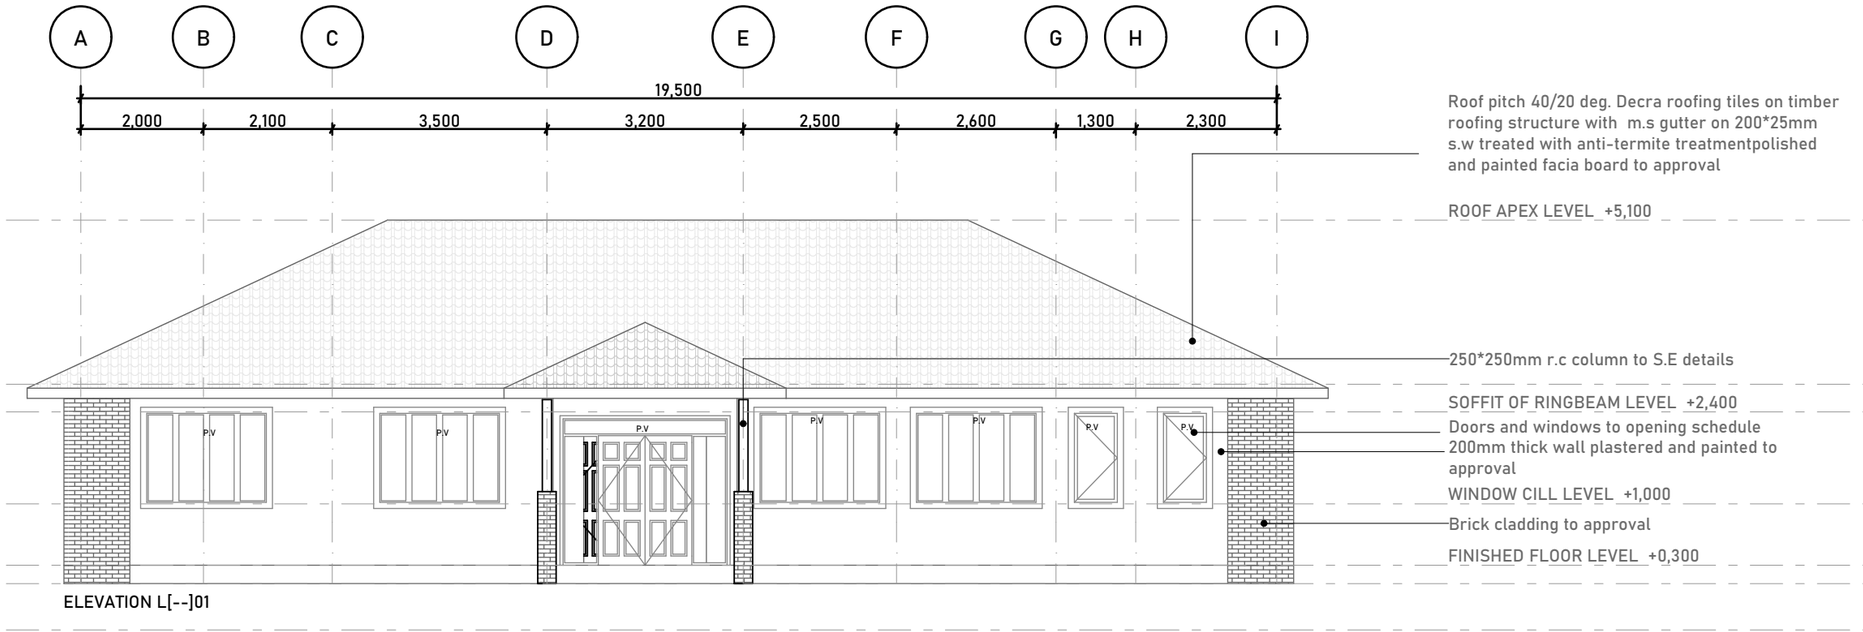

ELEVATION L[--]01

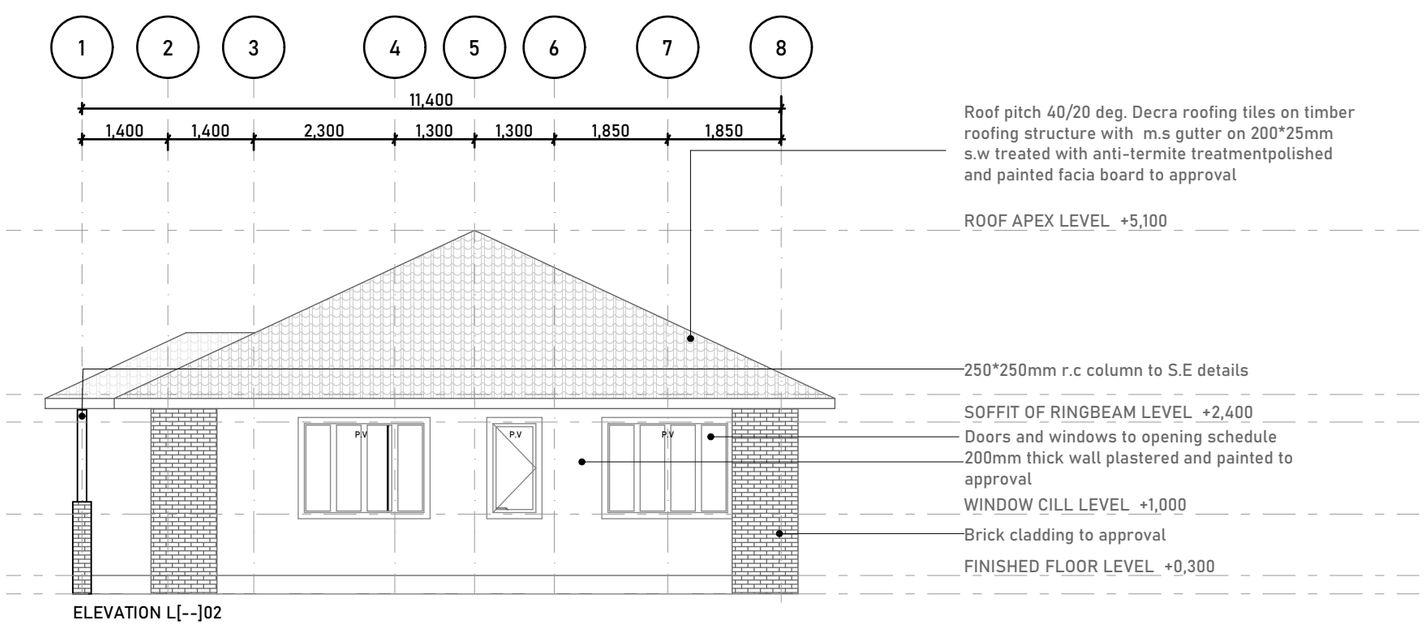

ELEVATION L[--]02

In addition to the hazard/risks normally associated with the types of work detailed on this drawing take note of the above. It is assumed that all works on this drawing will be carried out by a competent contractor working, where appropriate, to an appropriate method statement.

Safety Health and Environmental Information Box

Notes

This document and its design content is copyright ©. It shall be read in conjunction with all other associated project information including models, specifications, schedules and related consultants documents. Do not scale from documents. All dimensions to be checked on site. Immediately report any discrepancies, errors or omissions on this document to the Originator. If in doubt ASK.

RevID	Issue ID	Issue Name	Issue Date	Issuer-Intls	Status	Approved by

Scales @ A3	Issuing Office	Project No.
1:100	**PUBLIC WORKS**	**Project No.**

Client Approval

	A - Approved
	B - Approved with Comments
	C - Do Not Use

Status	Purpose of Issue

Originator

DEPARTMENT OF PUBLIC WORKS
MIGORI

Project

SUNA EAST SUBCOUNTY HEALTH MANAGEMENT OFFICE AND EPI STORE

Layout Title

Sections and Elevations

Client

N/A

Drawing Number

project	originator	zone	level	type	role	number	rev
PRJ -	ORG -	-	-	-	A		

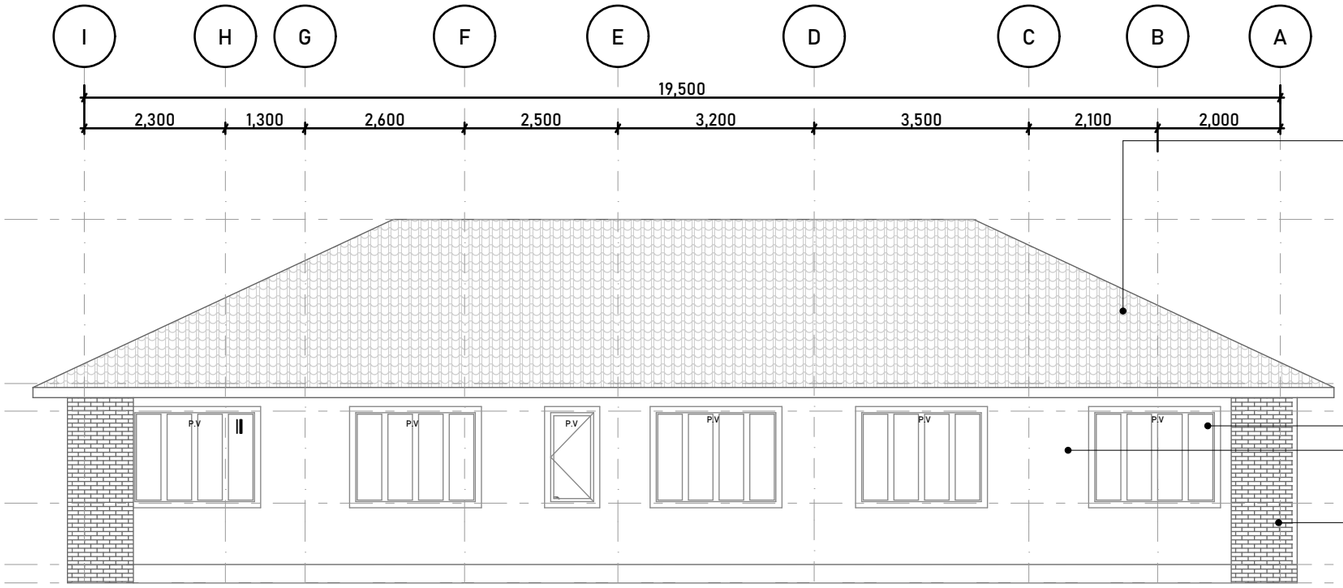

Roof pitch 40/20 deg. Decra roofing tiles on timber roofing structure with m.s gutter on 200*25mm s.w treated with anti-termite treatmentpolished and painted facia board to approval

ROOF APEX LEVEL +5,100

SOFFIT OF RINGBEAM LEVEL +2,400

Doors and windows to opening schedule

200mm thick wall plastered and painted to approval

WINDOW CILL LEVEL +1,000

Brick cladding to approval

FINISHED FLOOR LEVEL +0,300

ELEVATION L[--]03

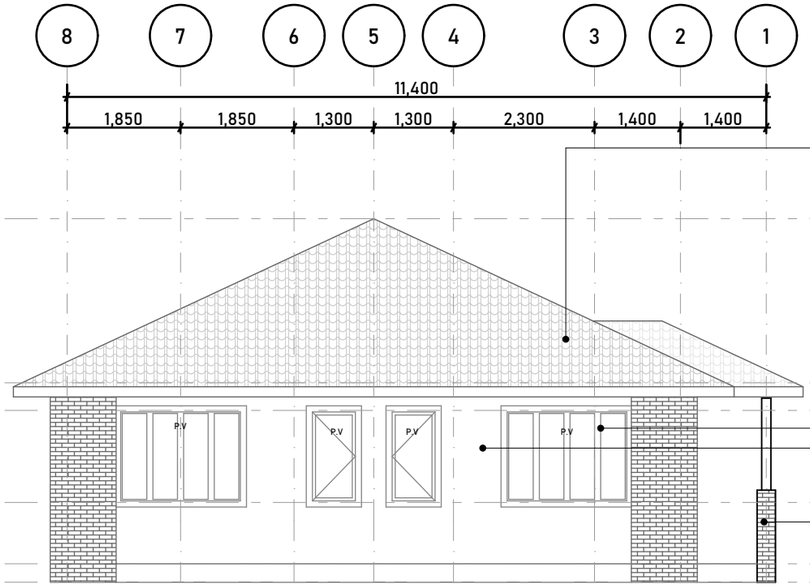

Roof pitch 40/20 deg. Decra roofing tiles on timber roofing structure with m.s gutter on 200*25mm s.w treated with anti-termite treatmentpolished and painted facia board to approval

ROOF APEX LEVEL +5,100

SOFFIT OF RINGBEAM LEVEL +2,400

Doors and windows to opening schedule

200mm thick wall plastered and painted to approval

WINDOW CILL LEVEL +1,000

Brick cladding to approval

FINISHED FLOOR LEVEL +0,300

ELEVATION L[--]04

In addition to the hazard/risks normally associated with the types of work detailed on this drawing take note of the above. It is assumed that all works on this drawing will be carried out by a competent contractor working, where appropriate, to an appropriate method statement.

Safety Health and Environmental Information Box

Notes

This document and its design content is copyright ©. It shall be read in conjunction with all other associated project information including models, specifications, schedules and related consultants documents. Do not scale from documents. All dimensions to be checked on site. Immediately report any discrepancies, errors or omissions on this document to the Originator. If in doubt ASK.

RevID	Issue ID	Issue Name	Issue Date	Issuer-Intls	Status	Approved by

Scales @ A3	Issuing Office	Project No.
1:100	**PUBLIC WORKS**	**Project No.**

Client Approval

	A - Approved
	B - Approved with Comments
	C - Do Not Use

Status	Purpose of Issue

Originator

DEPARTMENT OF PUBLIC WORKS
MIGORI

Project

SUNA EAST SUBCOUNTY HEALTH MANAGEMENT OFFICE AND EPI STORE

Layout Title

Layout

Client

N/A

Drawing Number

project	originator	zone	level	type	role	number	rev
PRJ -	ORG -	-	-	-	A	Sections and	

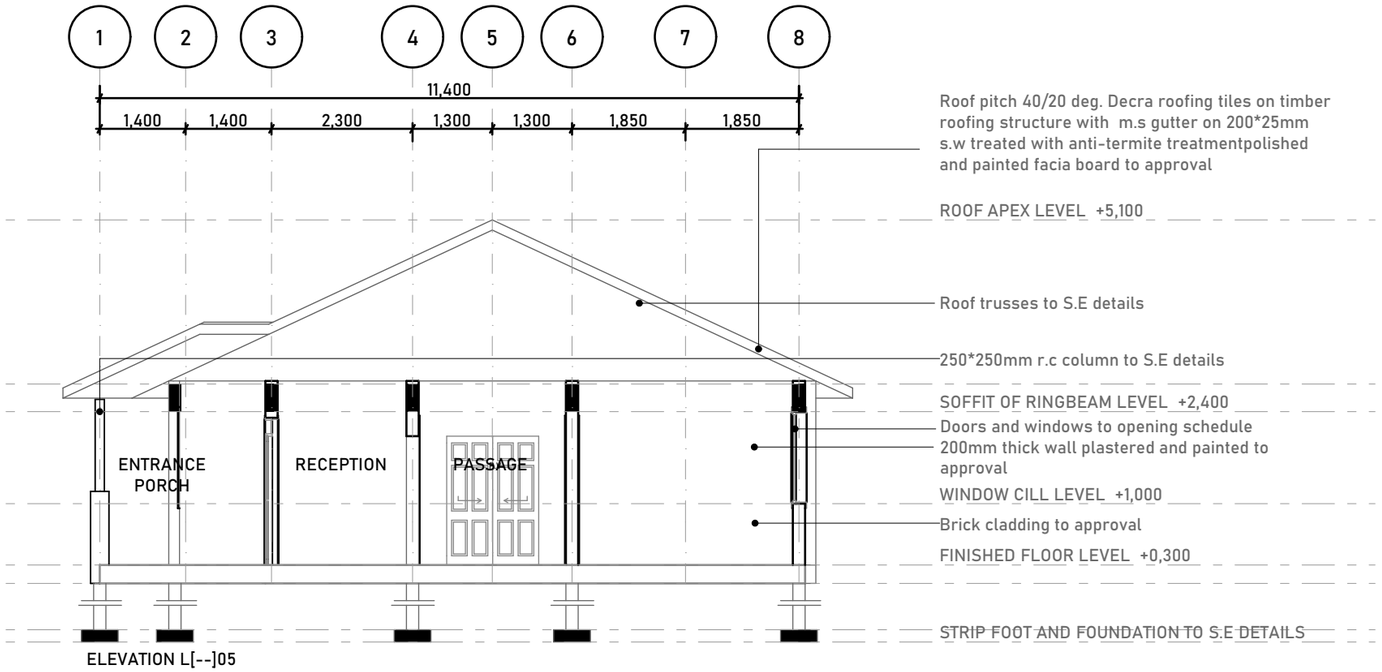

ELEVATION L[--]05

In addition to the hazard/risks normally associated with the types of work detailed on this drawing take note of the above. It is assumed that all works on this drawing will be carried out by a competent contractor working, where appropriate, to an appropriate method statement.

Safety Health and Environmental Information Box

Notes

This document and its design content is copyright ©. It shall be read in conjunction with all other associated project information including models, specifications, schedules and related consultants documents. Do not scale from documents. All dimensions to be checked on site. Immediately report any discrepancies, errors or omissions on this document to the Originator. If in doubt ASK.

RevID	Issue ID	Issue Name	Issue Date	Issuer-Intls	Status	Approved by

Scales @ A3	Issuing Office	Project No.
1:100	**PUBLIC WORKS**	**Project No.**

Client Approval

- A - Approved
- B - Approved with Comments
- C - Do Not Use

Status | Purpose of Issue

Originator

DEPARTMENT OF PUBLIC WORKS
MIGORI

Project

SUNA EAST SUBCOUNTY HEALTH MANAGEMENT OFFICE AND EPI STORE

Layout Title

Sections and Elevations

Client

N/A

Drawing Number

project	originator	zone	level	type	role	number	rev
PRJ -	ORG -	-	-	-	A		